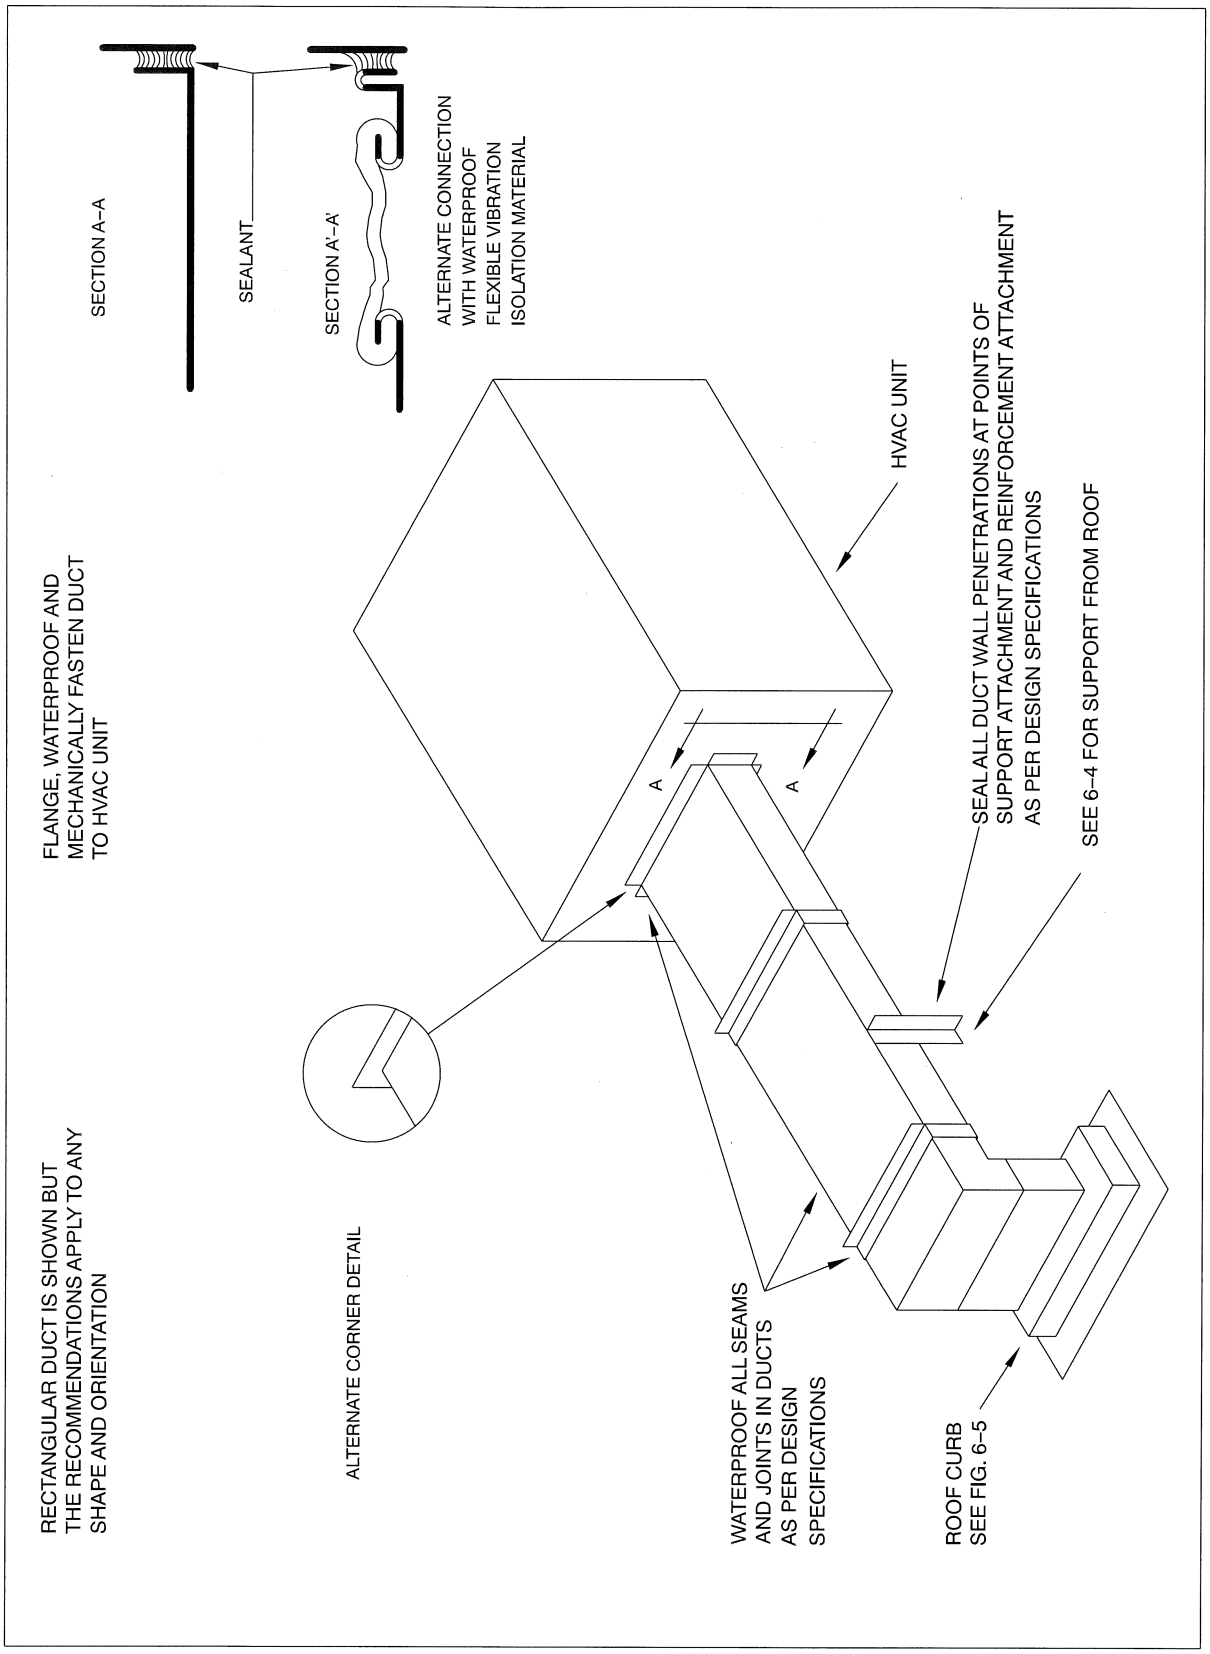

FIGURE 6–3 ROOFTOP DUCT INSTALLATION